



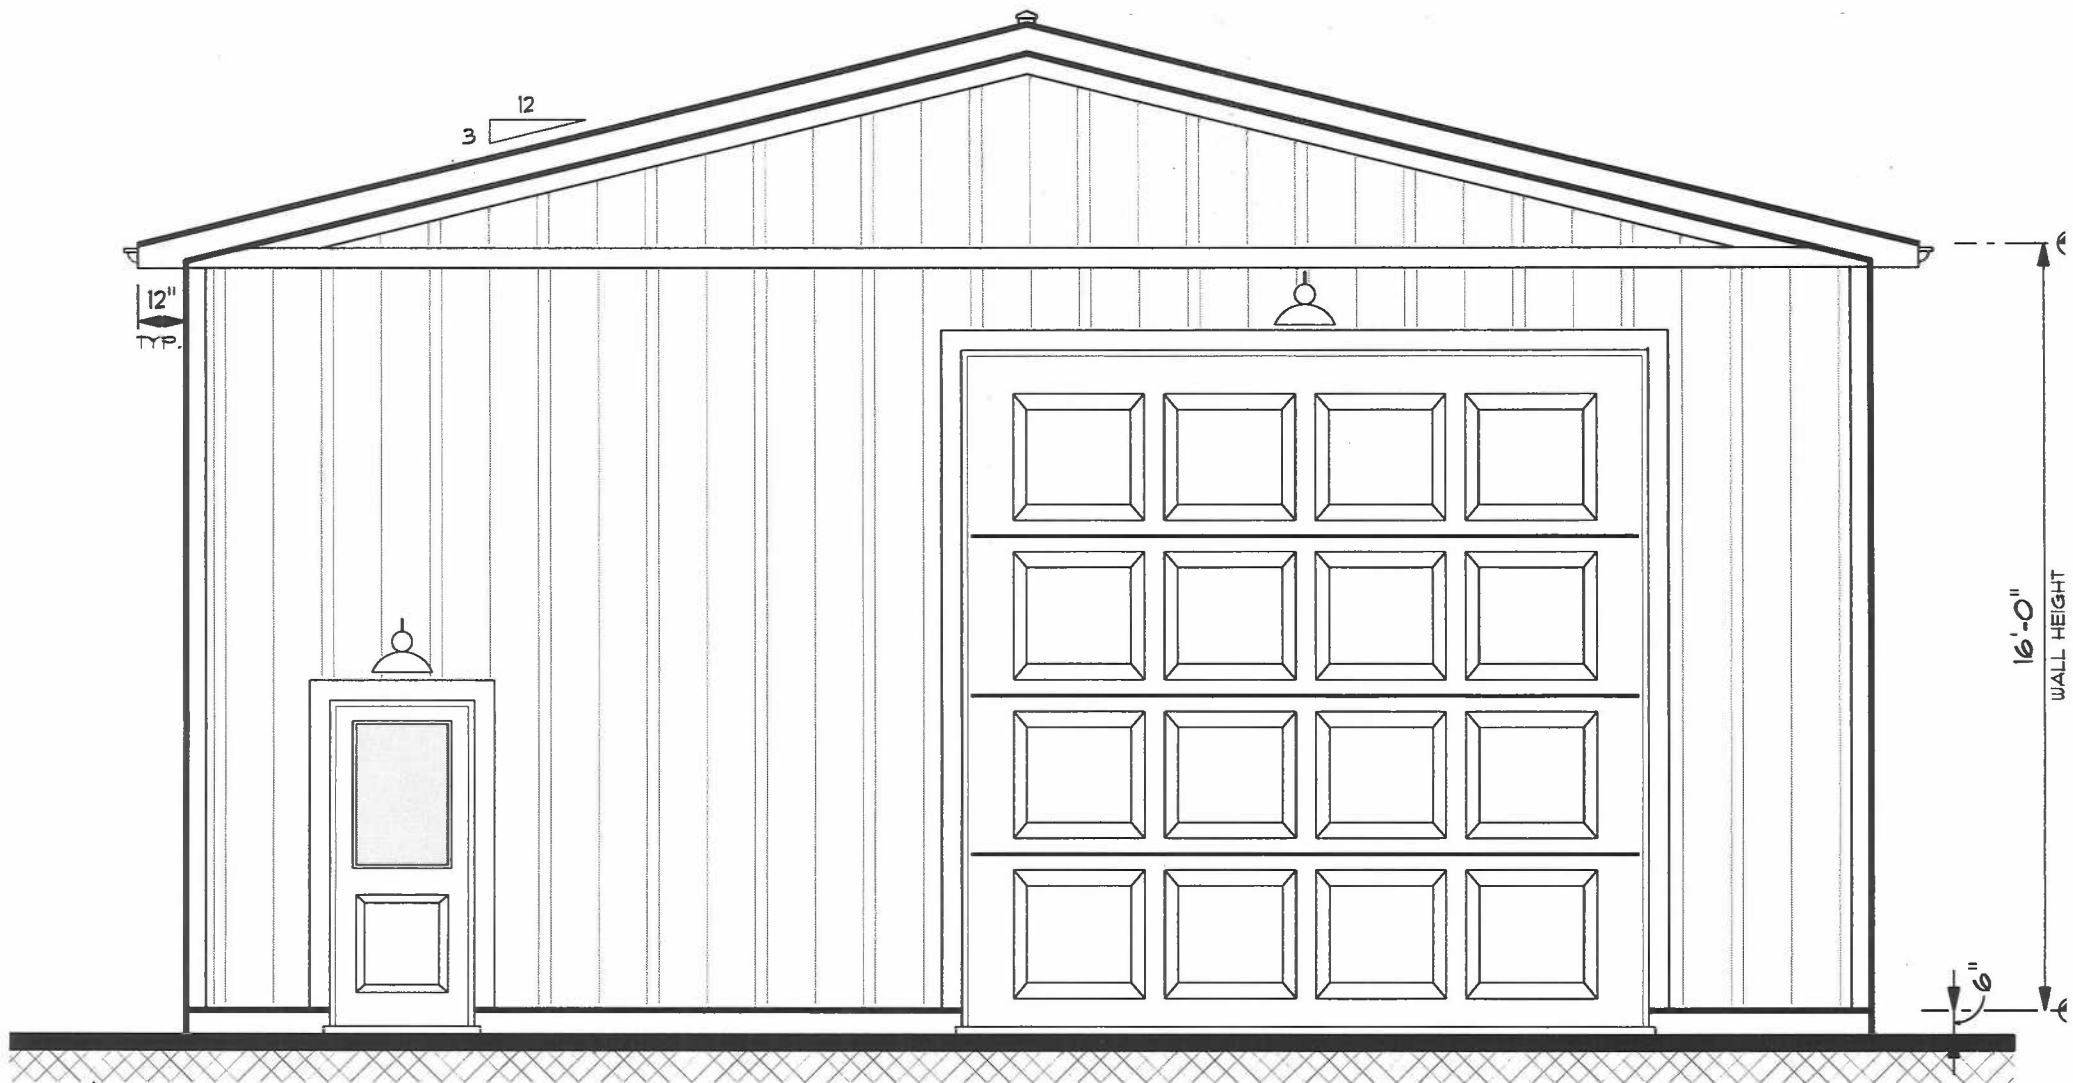


FRONT ELEVATION (NORTH)

SCALE: 1/4" = 1'-0"

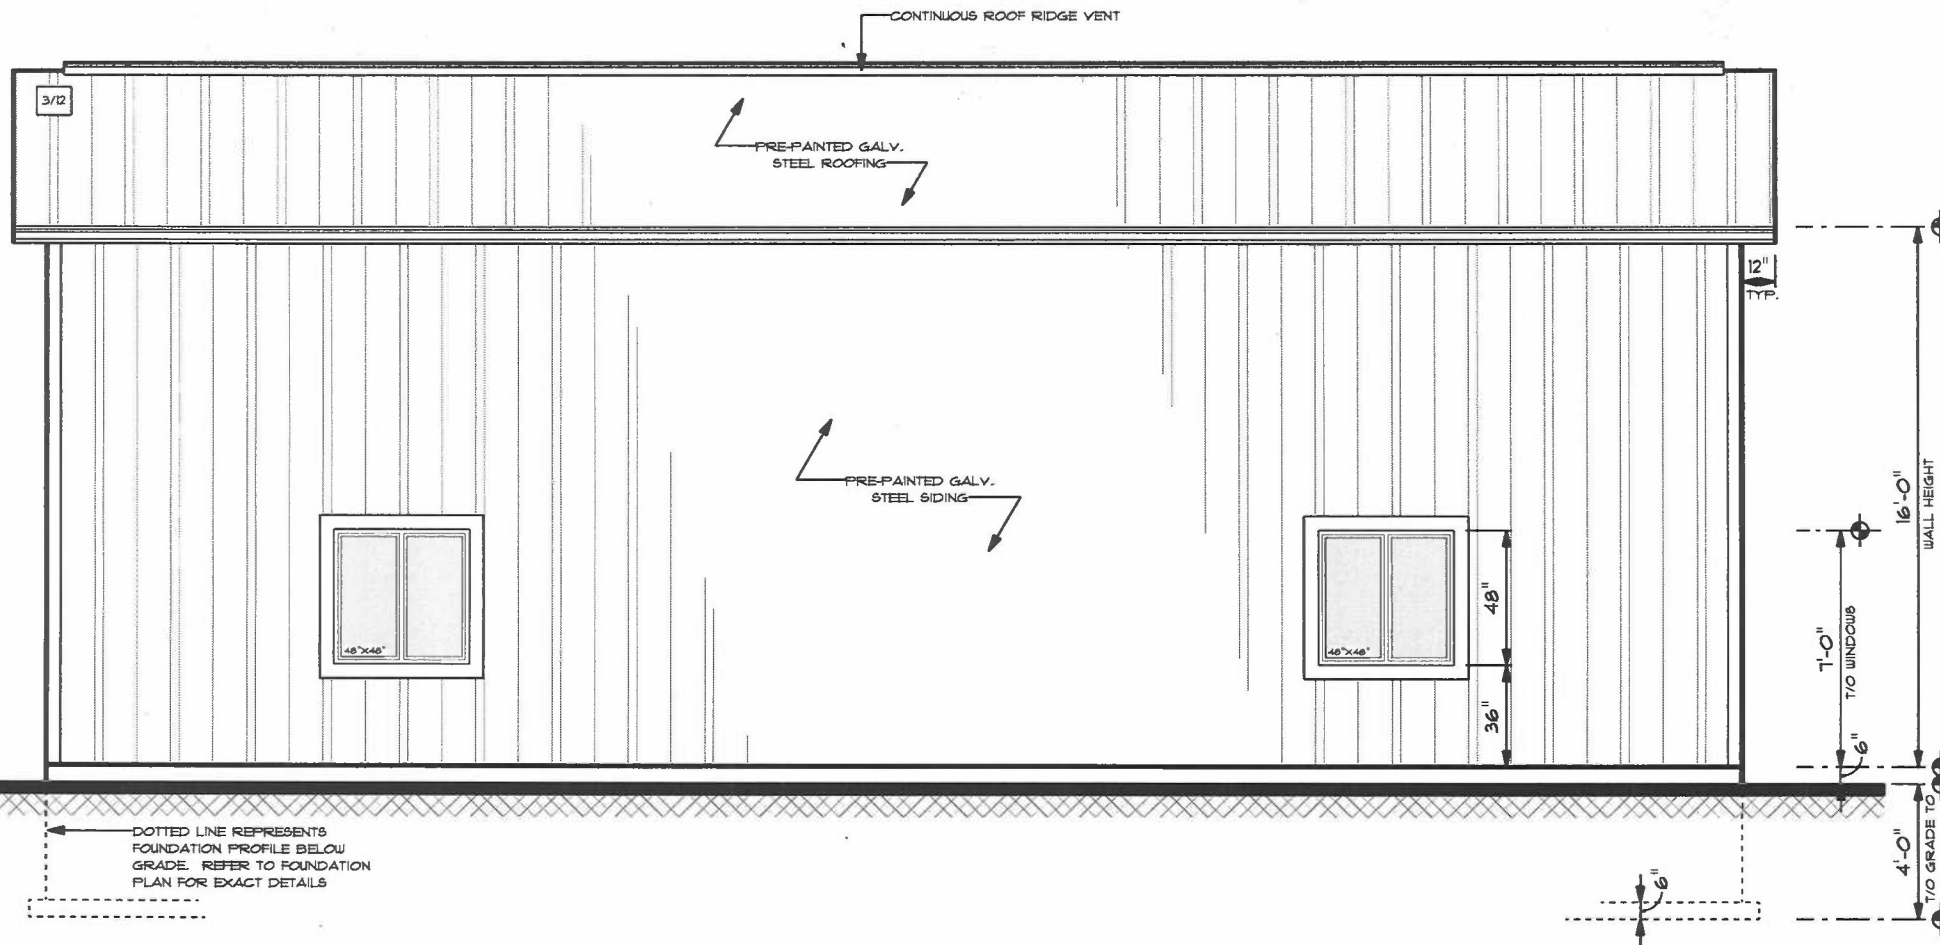


LEFT ELEVATION (EAST)

SCALE: 1/4" = 1'-0"

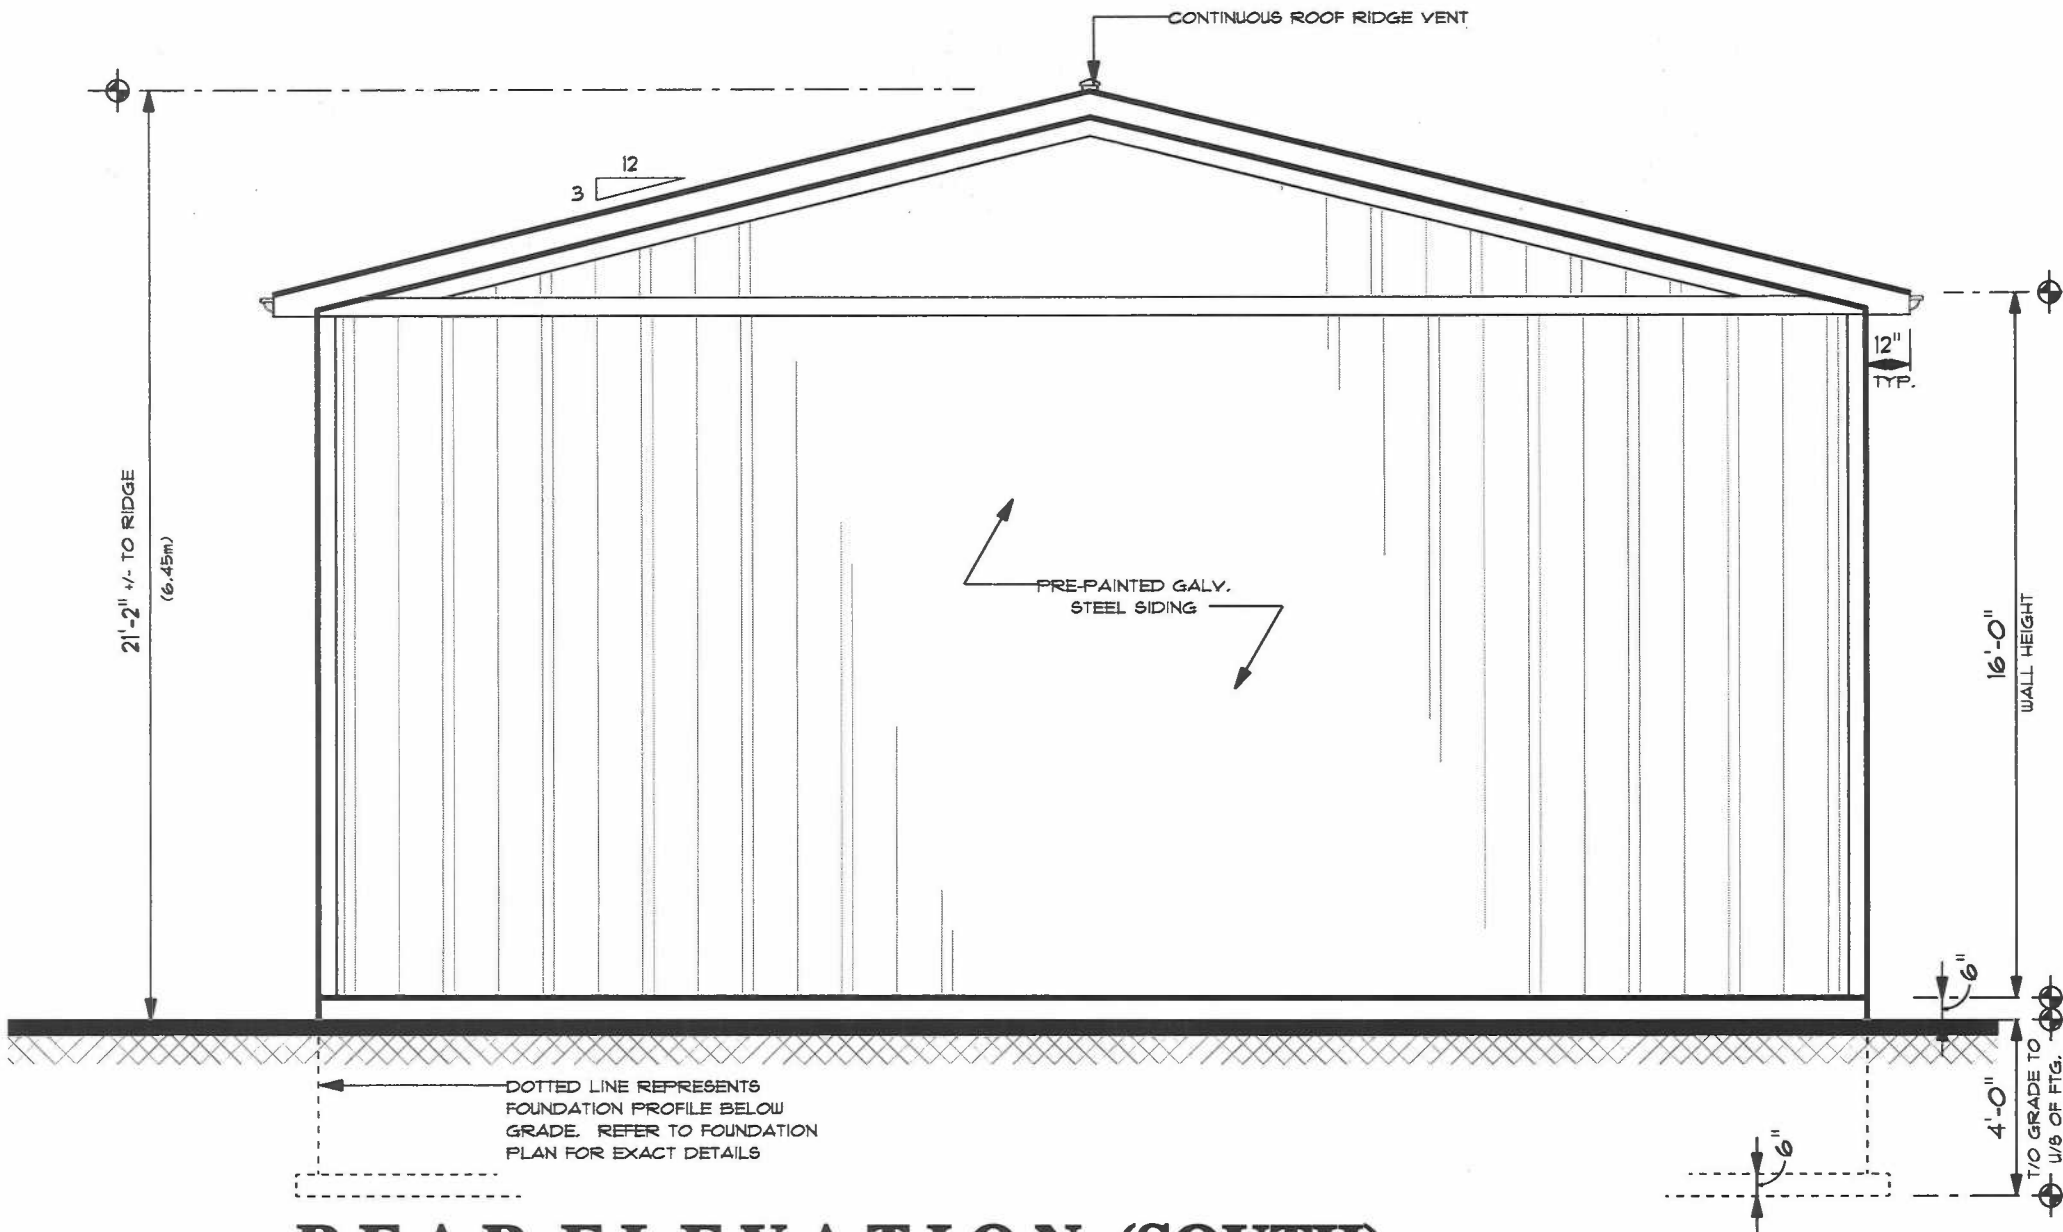

REAR ELEVATION (SOUTH)

SCALE: 1/4" = 1'-0"

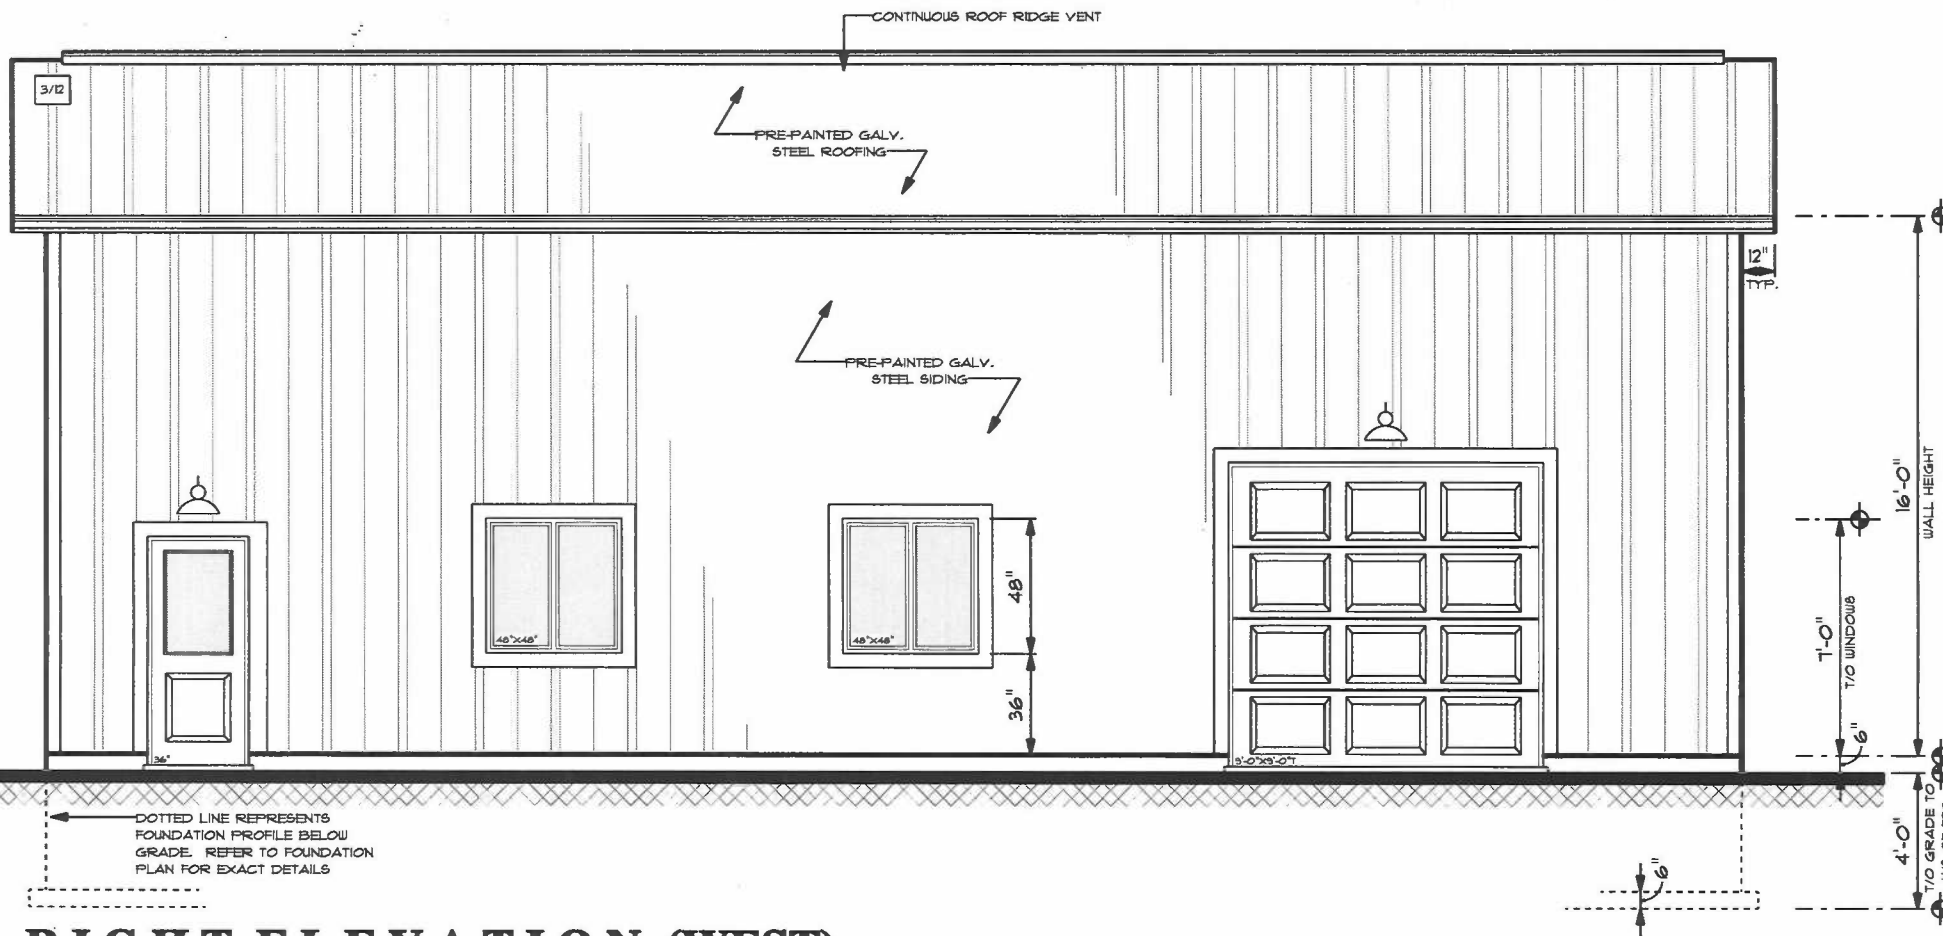

RIGHT ELEVATION (WEST)

SCALE: 1/4" = 1'-0"