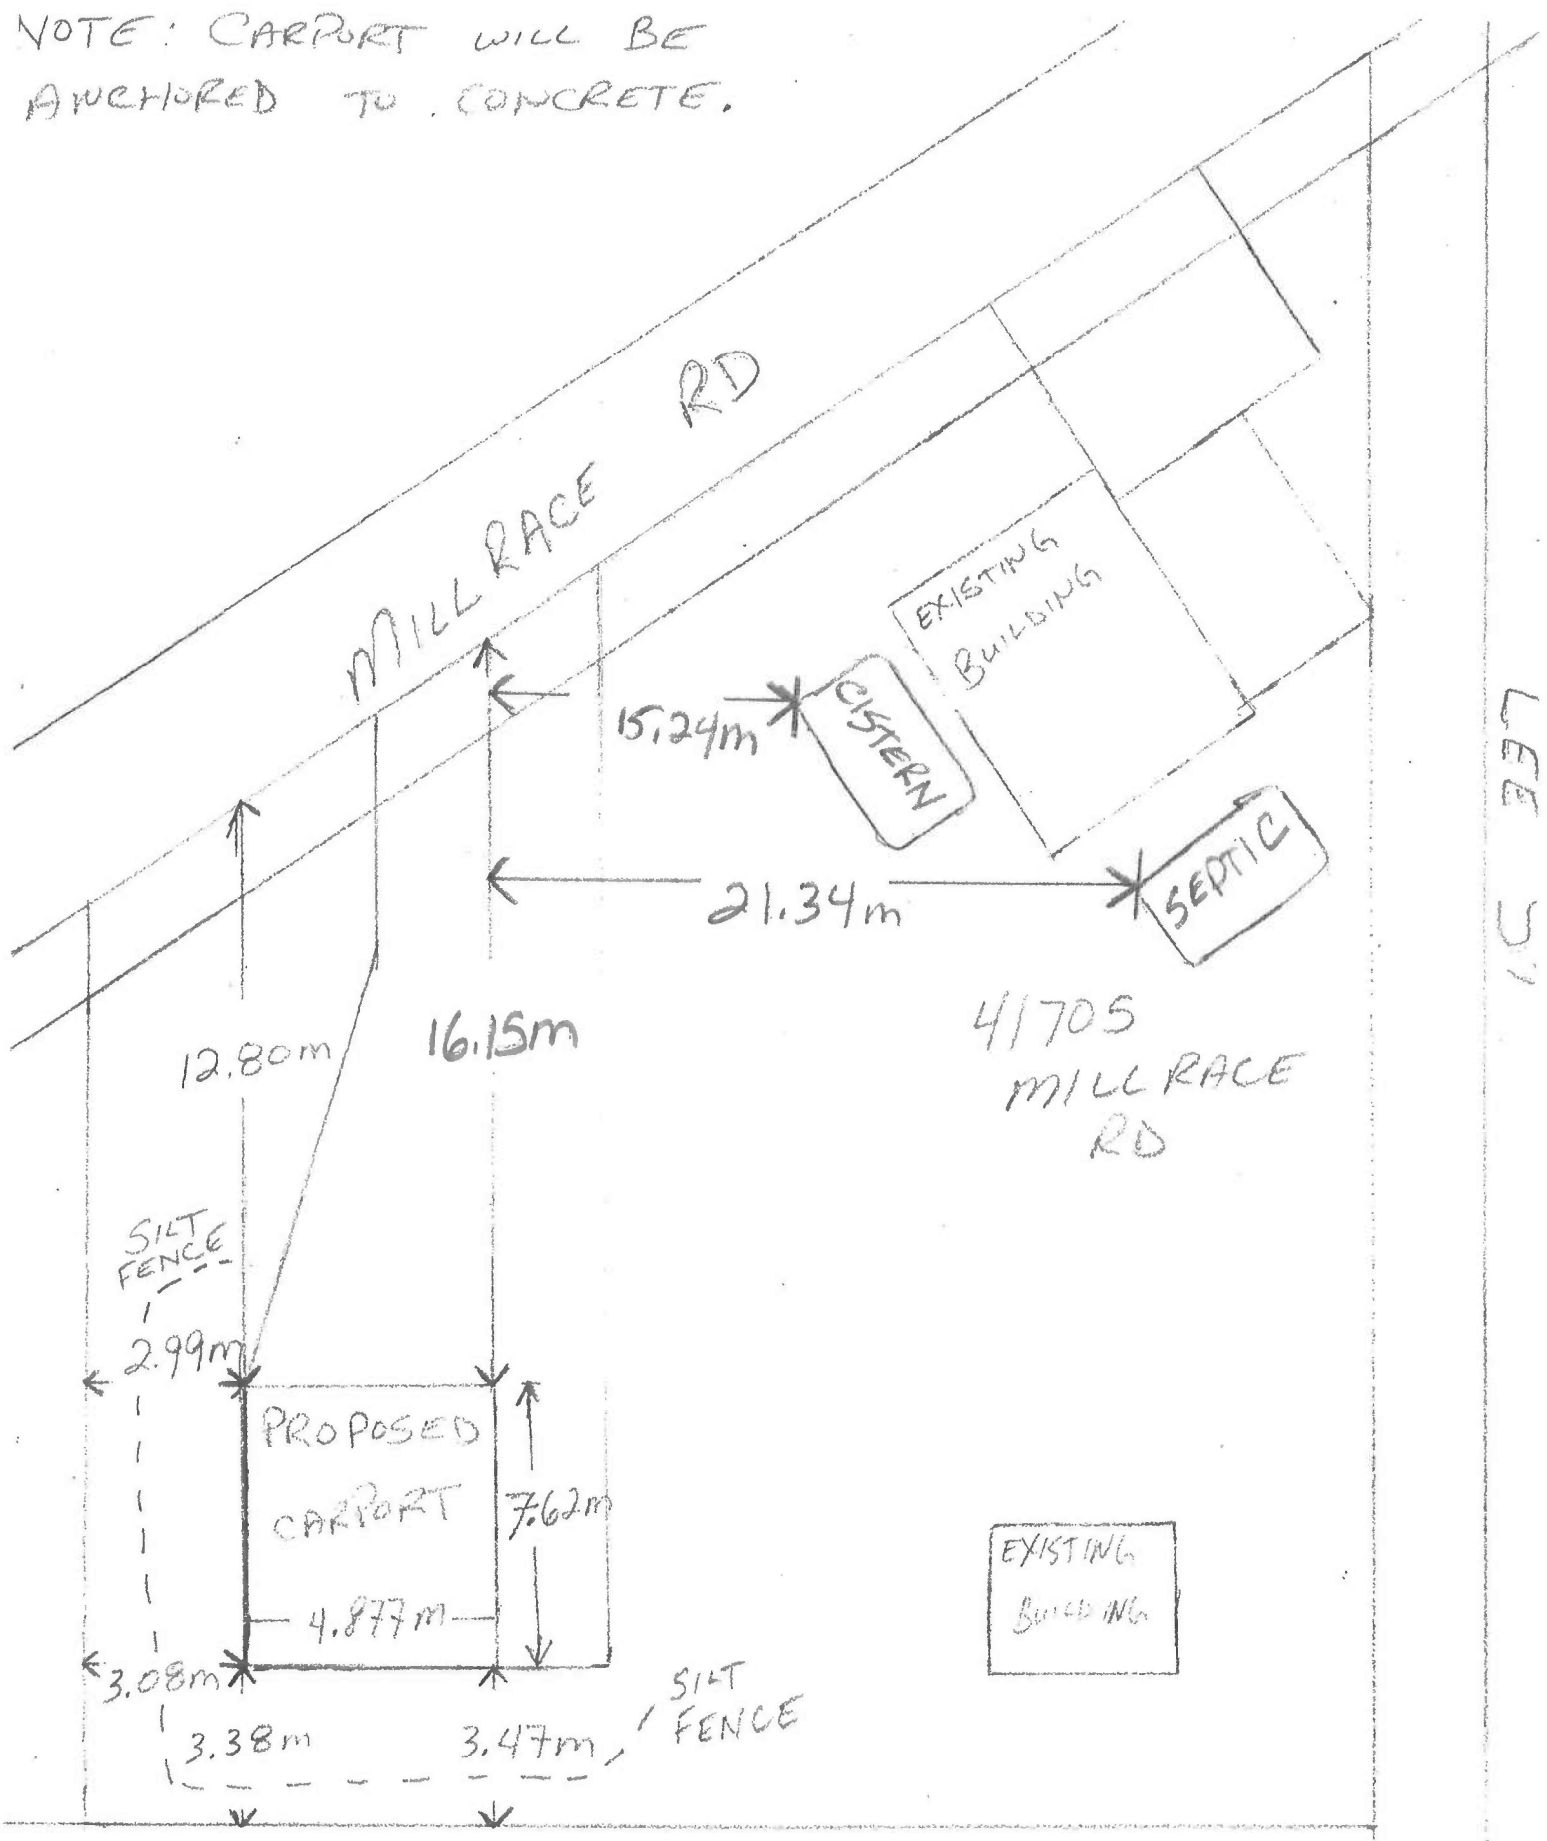NOTE: CARPORT WILL BE ANCHORED TO CONCRETE.