Willford Rd

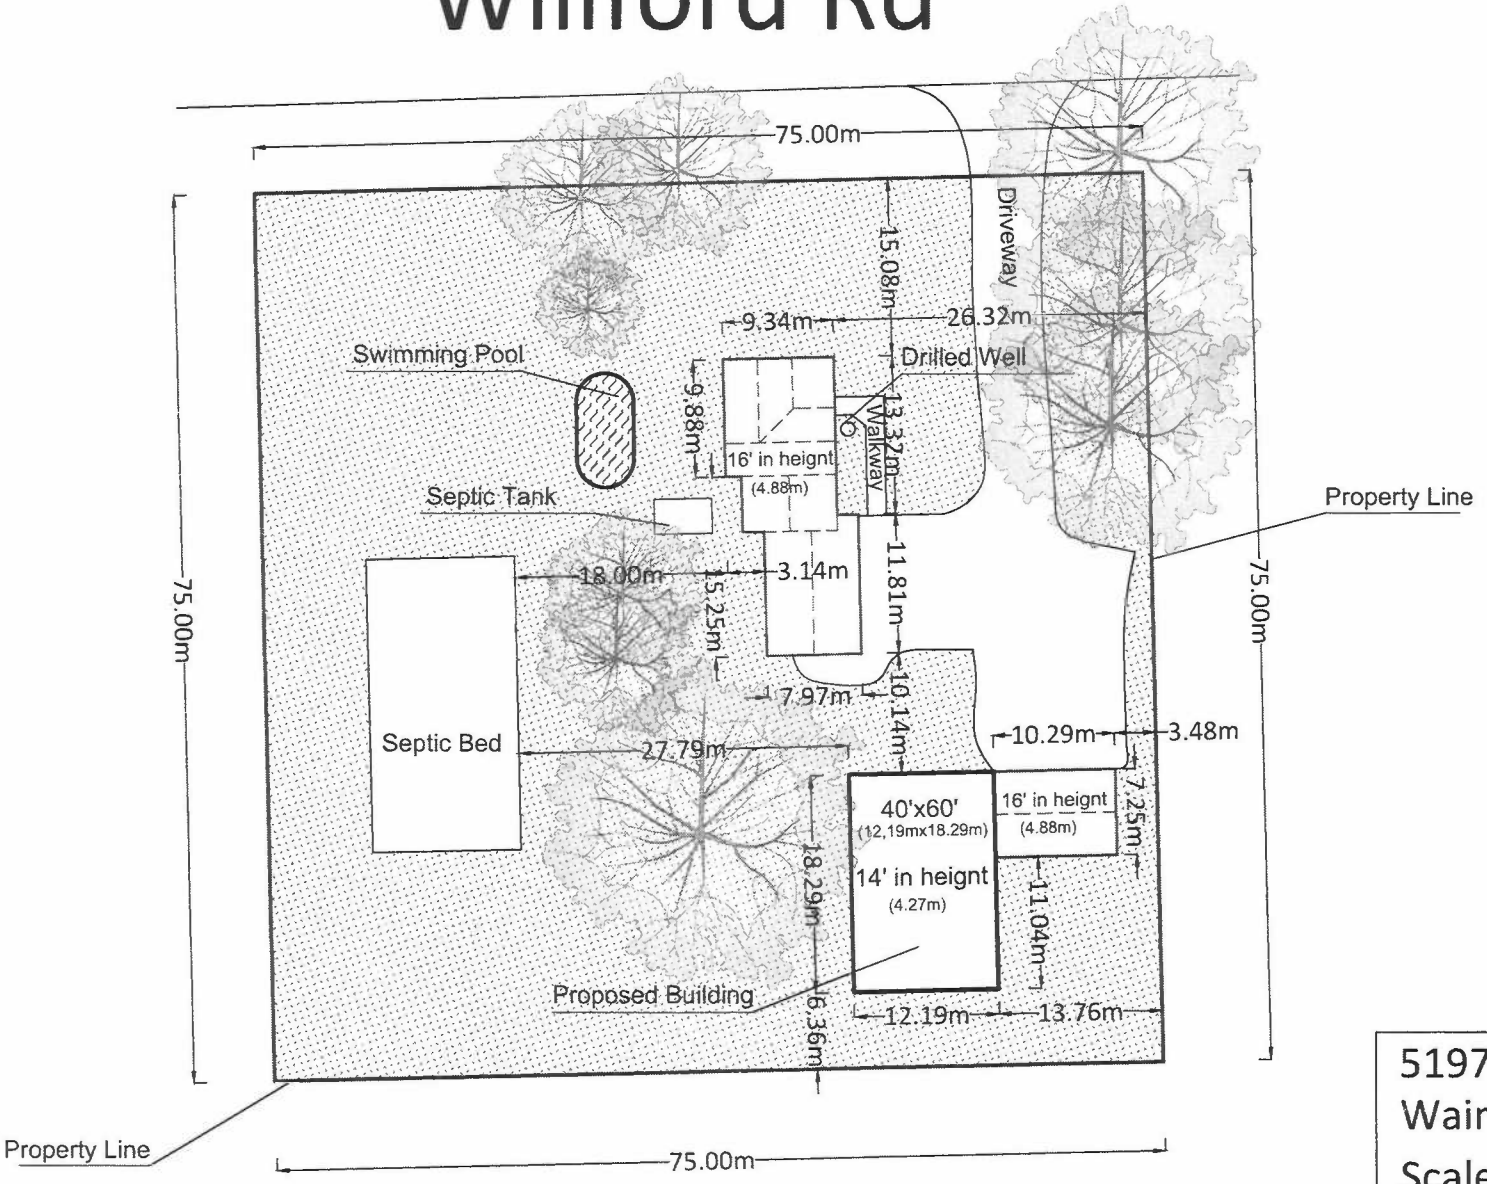

51973 Willford Rd
Wainfleet, ON L0S 1V0
Scale: 1:400