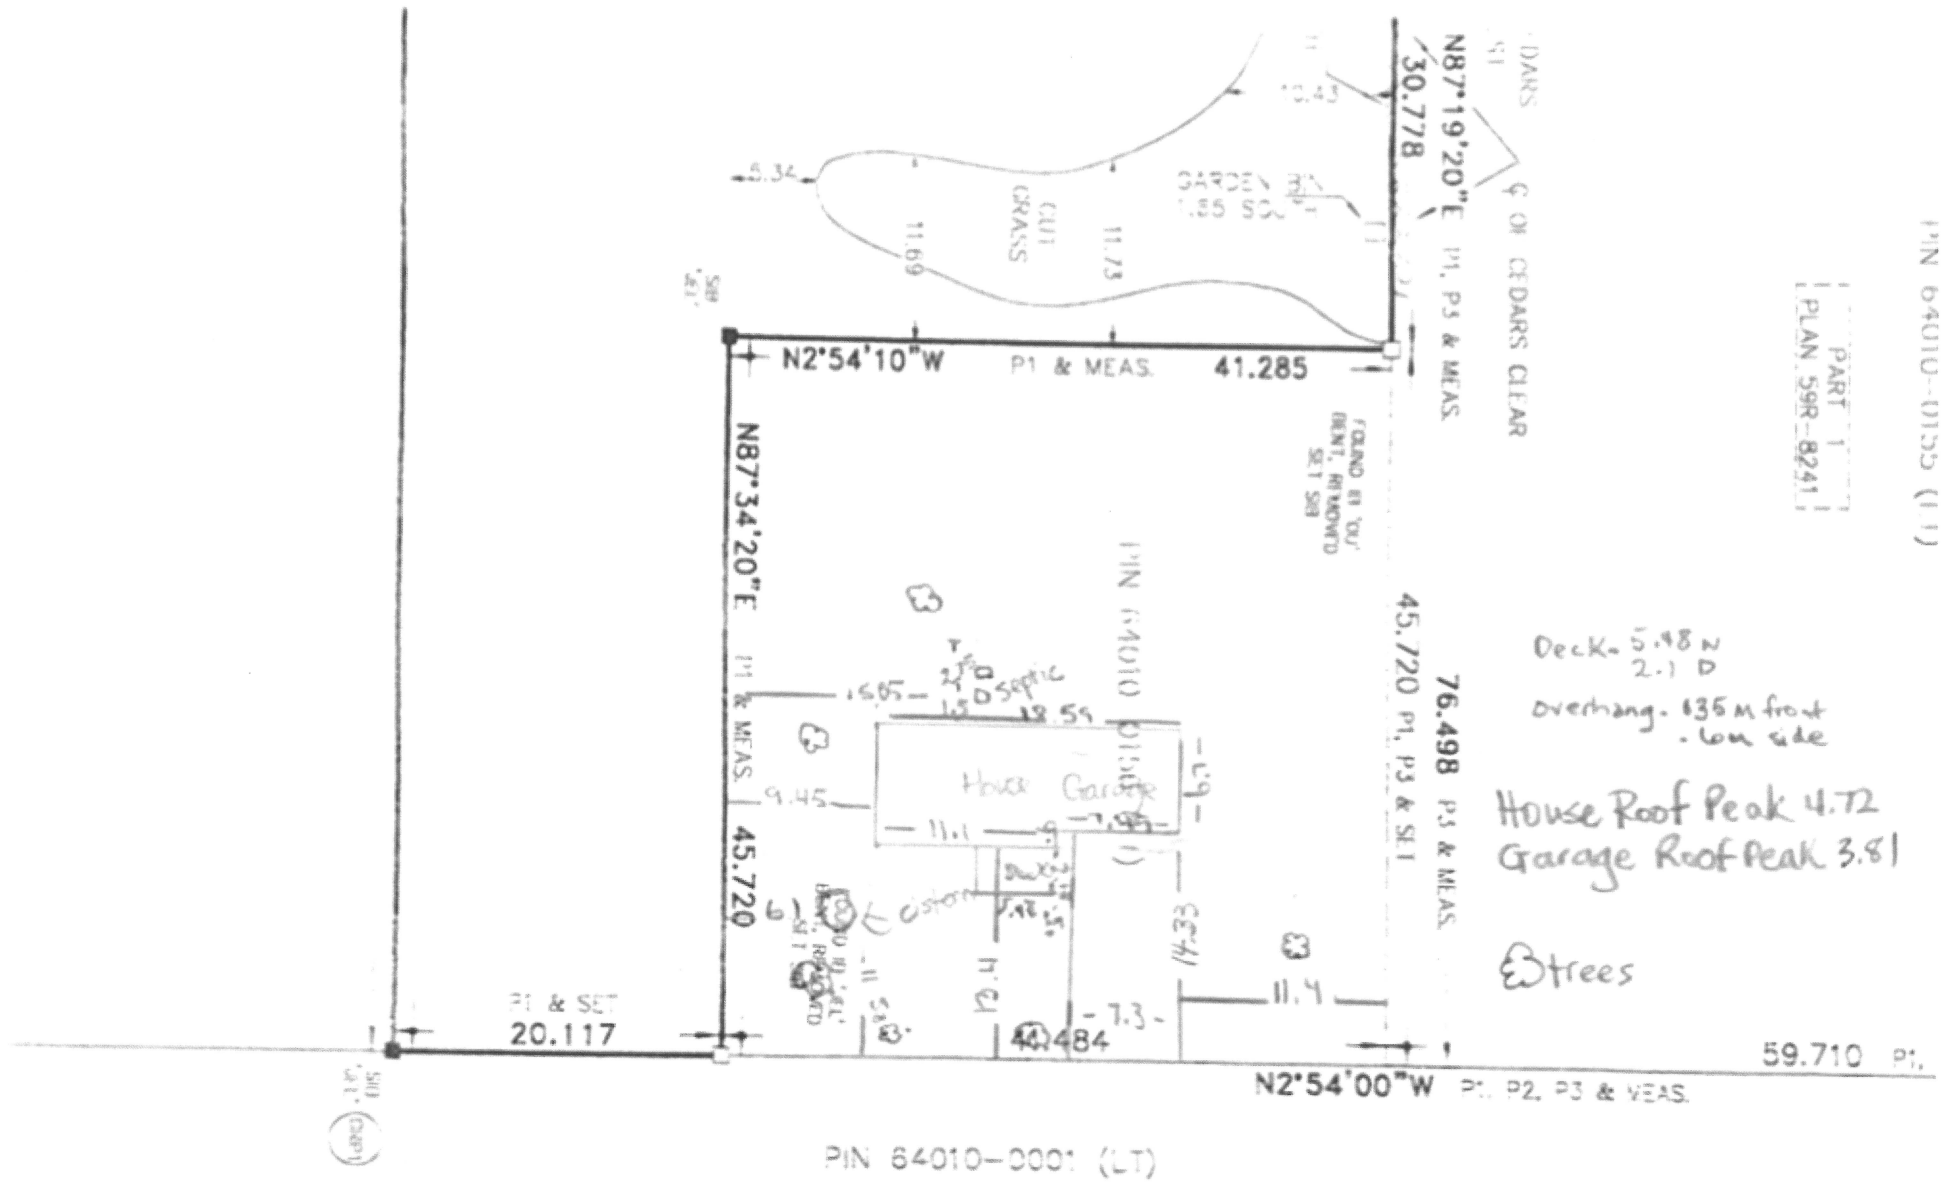

KNOWN AS **WILLS** **ROAD**

ROAD ALLOWANCE BETWEEN LOTS 29 & 30