


THIS IS NOT A PLAN OF SURVEY AND SHALL NOT BE USED FOR ANY PURPOSE OTHER THAN
CURRENT SEVERANCE APPLICATION. ©THIS SKETCH IS PROTECTED BY COPYRIGHT.

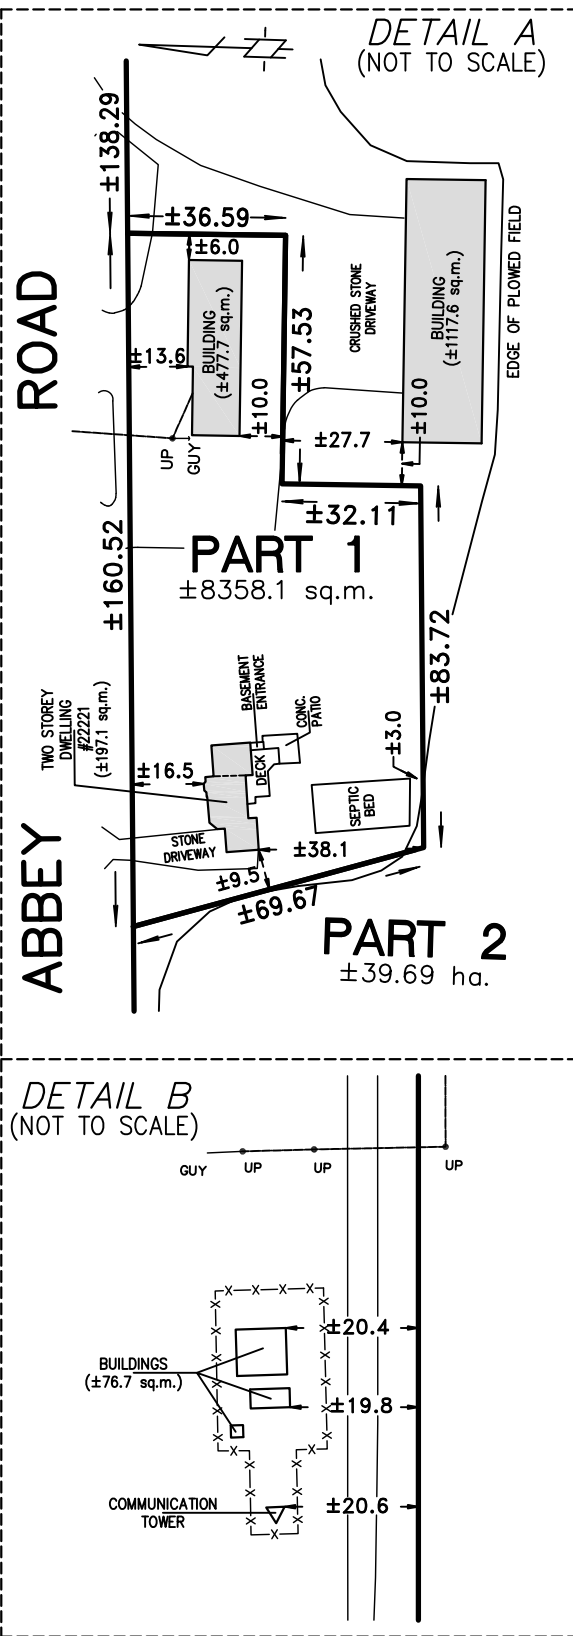

IF USED FOR ANY OTHER
PURPOSE THAN THIS
CURRENT SEVERANCE
APPLICATION

APRIL 13, 2026
DATE

MARK GILMORE
Ontario Land Surveyor

LANTHIER & GILMORE SURVEYING LTD.
173 CLARENCE ST. PORT COLBORNE, ONT. (905) 835-5477

SKETCH OF PROPOSED SEVERANCE

PART OF LOT 22
CONCESSION 2

TOWNSHIP OF WAINFLEET
REGIONAL MUNICIPALITY OF NIAGARA

DRAWN BY: CM
SCALE: 1:3250

CHECKED BY: MG
SURVEY 23-079